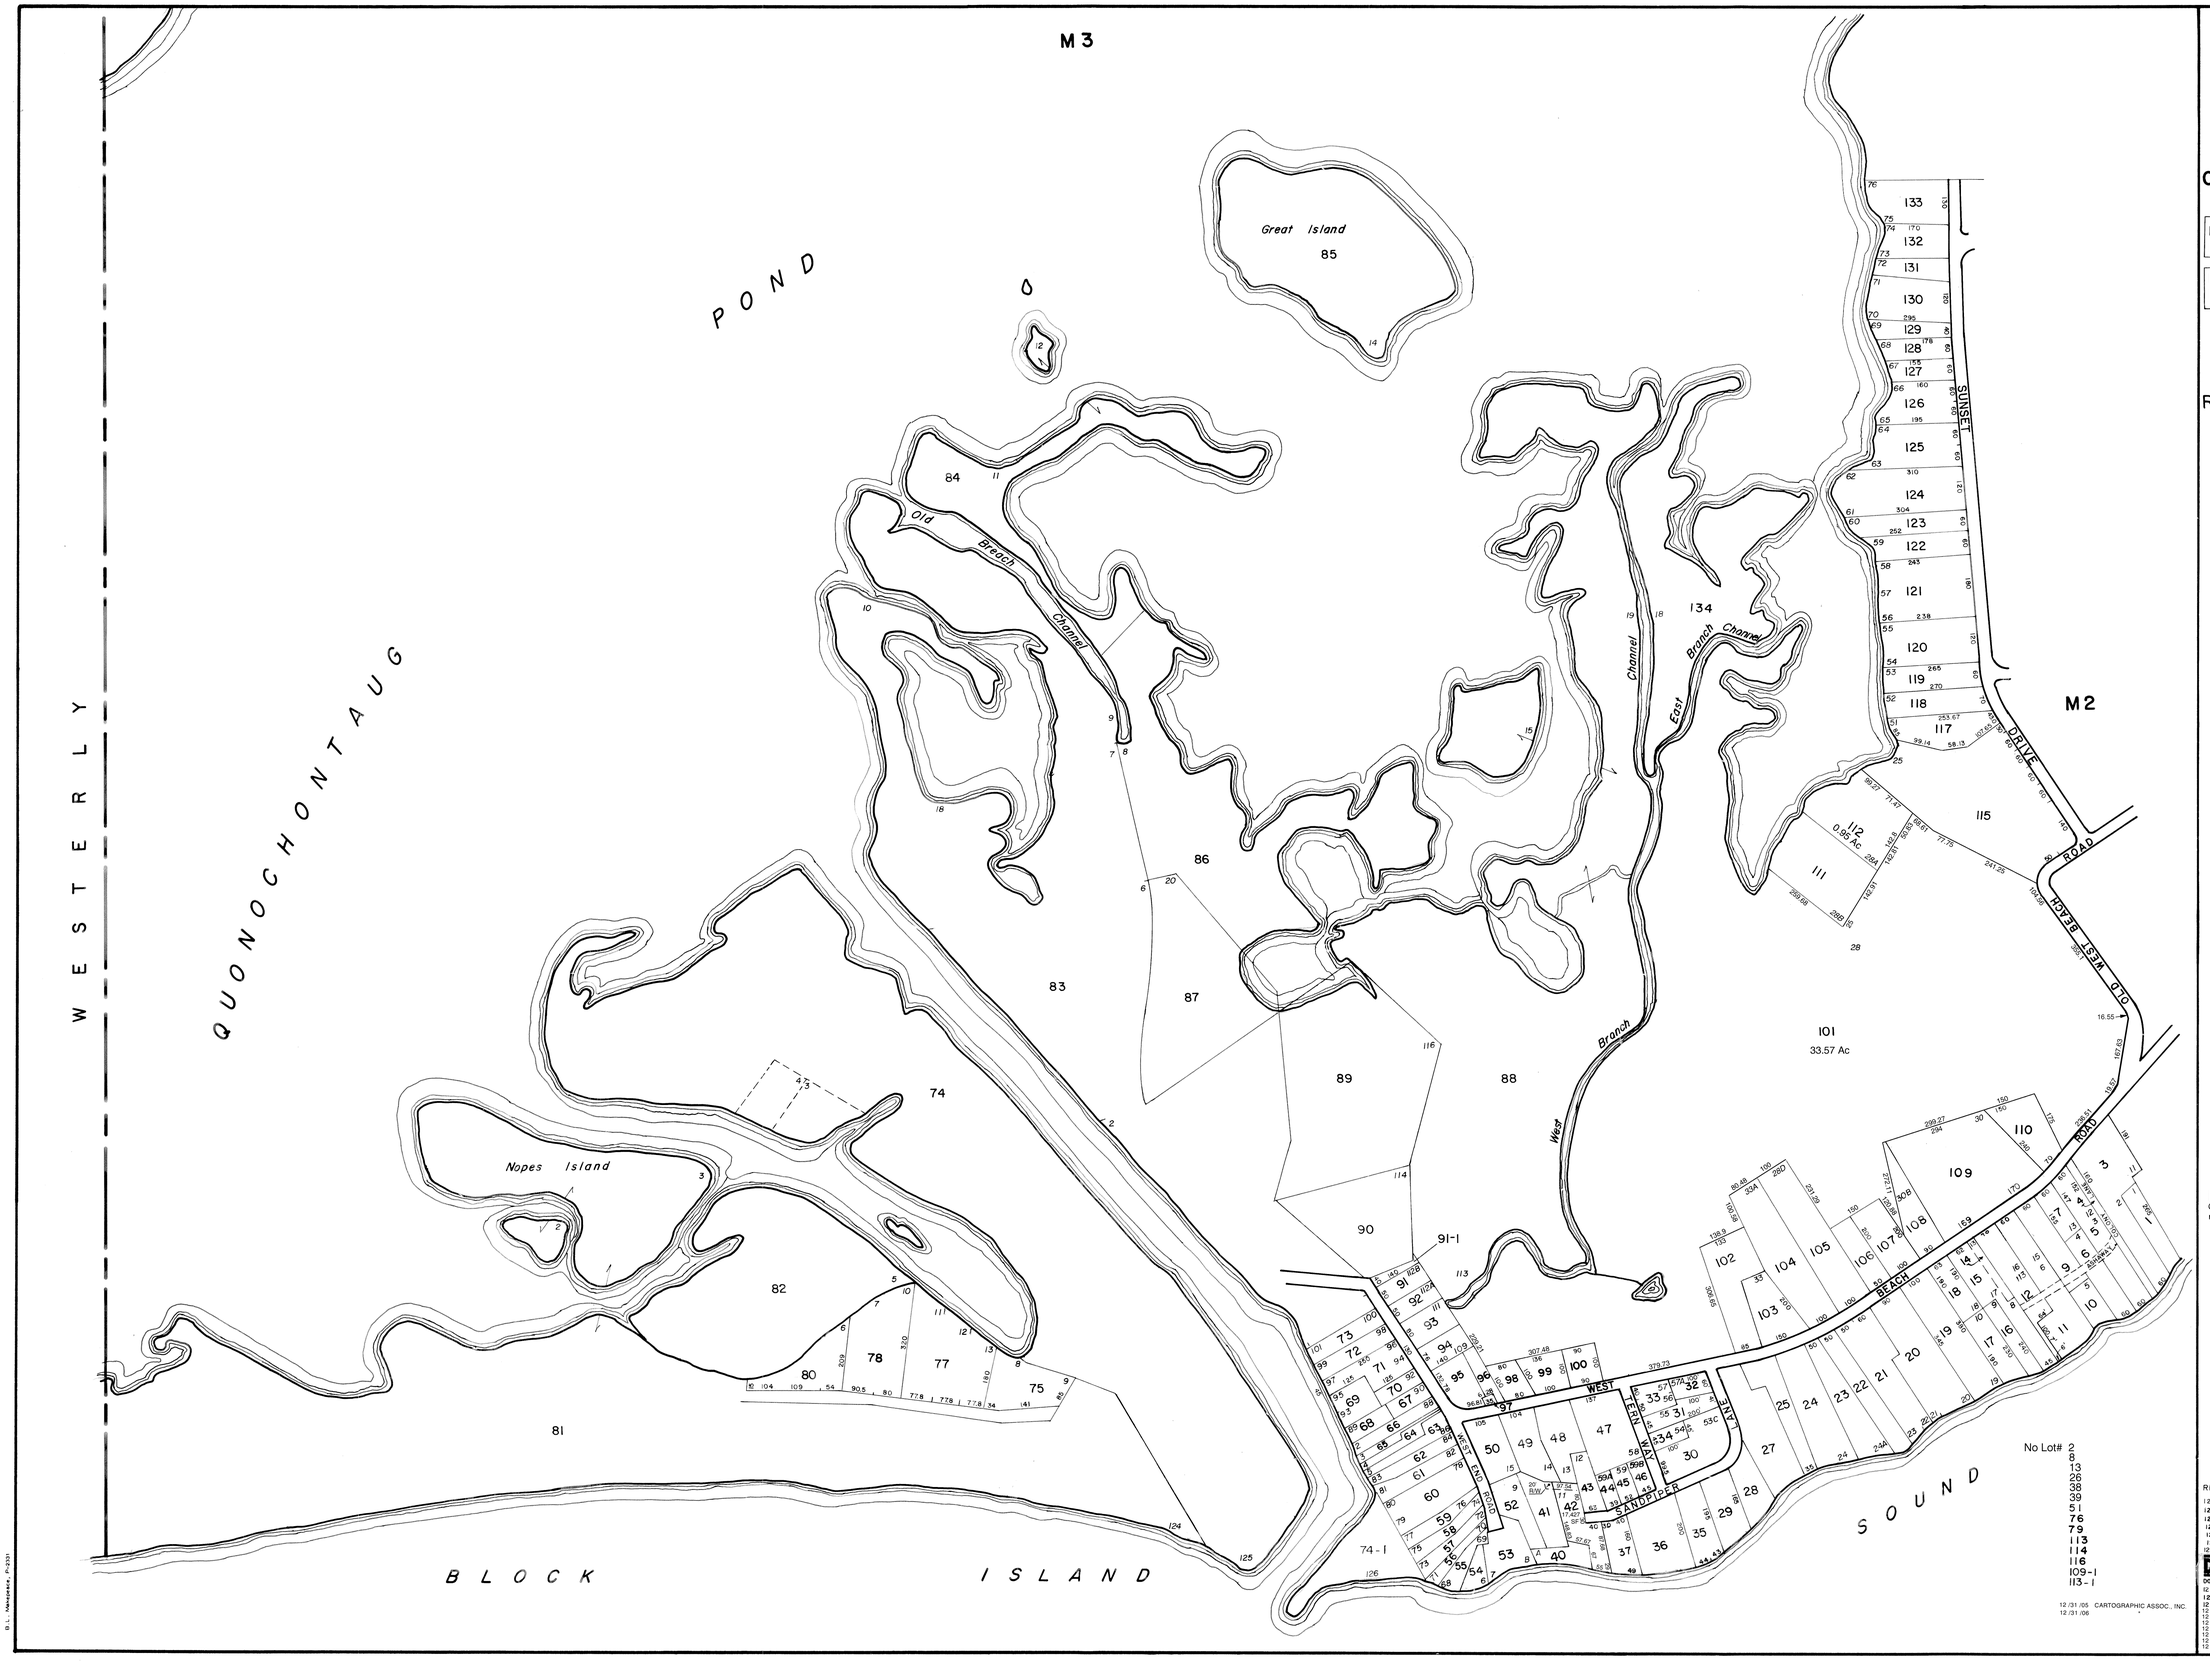

ASSESSOR'S MAP

CHARLESTOWN

FOR ASSESSMENT PURPOSES ONLY

NOT TO BE USED FOR CONVEYANCES

WASHINGTON COUNTY RHODE ISLAND

1982

PREPARED BY SLF, Inc. SKOWHEGAN MAINE

SCALE

1" = 200'

0 100' 200' 300'

0 25 50 75 100 meters

LEGEND

PARCEL NUMBER 5

ADJACENT MAPS M2

MATCH LINE

REVISION DATES:

12/31/85 CHERENZIA & ASSOC.,LTD
12/31/86 CHERENZIA & ASSOC.,LTD
12/31/87 CHERENZIA & ASSOC.,LTD
12/31/88 CHERENZIA & ASSOC.,LTD
12/31/89 CHERENZIA & ASSOC.,LTD
12/31/90 CHERENZIA & ASSOC.,LTD
12/31/92; REVISED BY:

DOWDELL

DOWDELL ENGINEERING ASSOCIATES
12/31/93; DOWDELL ENGINEERING
12/31/94 CHERENZIA & ASSOC., LTD.
12/31/95 CARTOGRAPHIC ASSOC., INC.
12/31/96
12/31/97
12/31/98
12/31/99
12/31/01
12/31/02
12/31/04

1