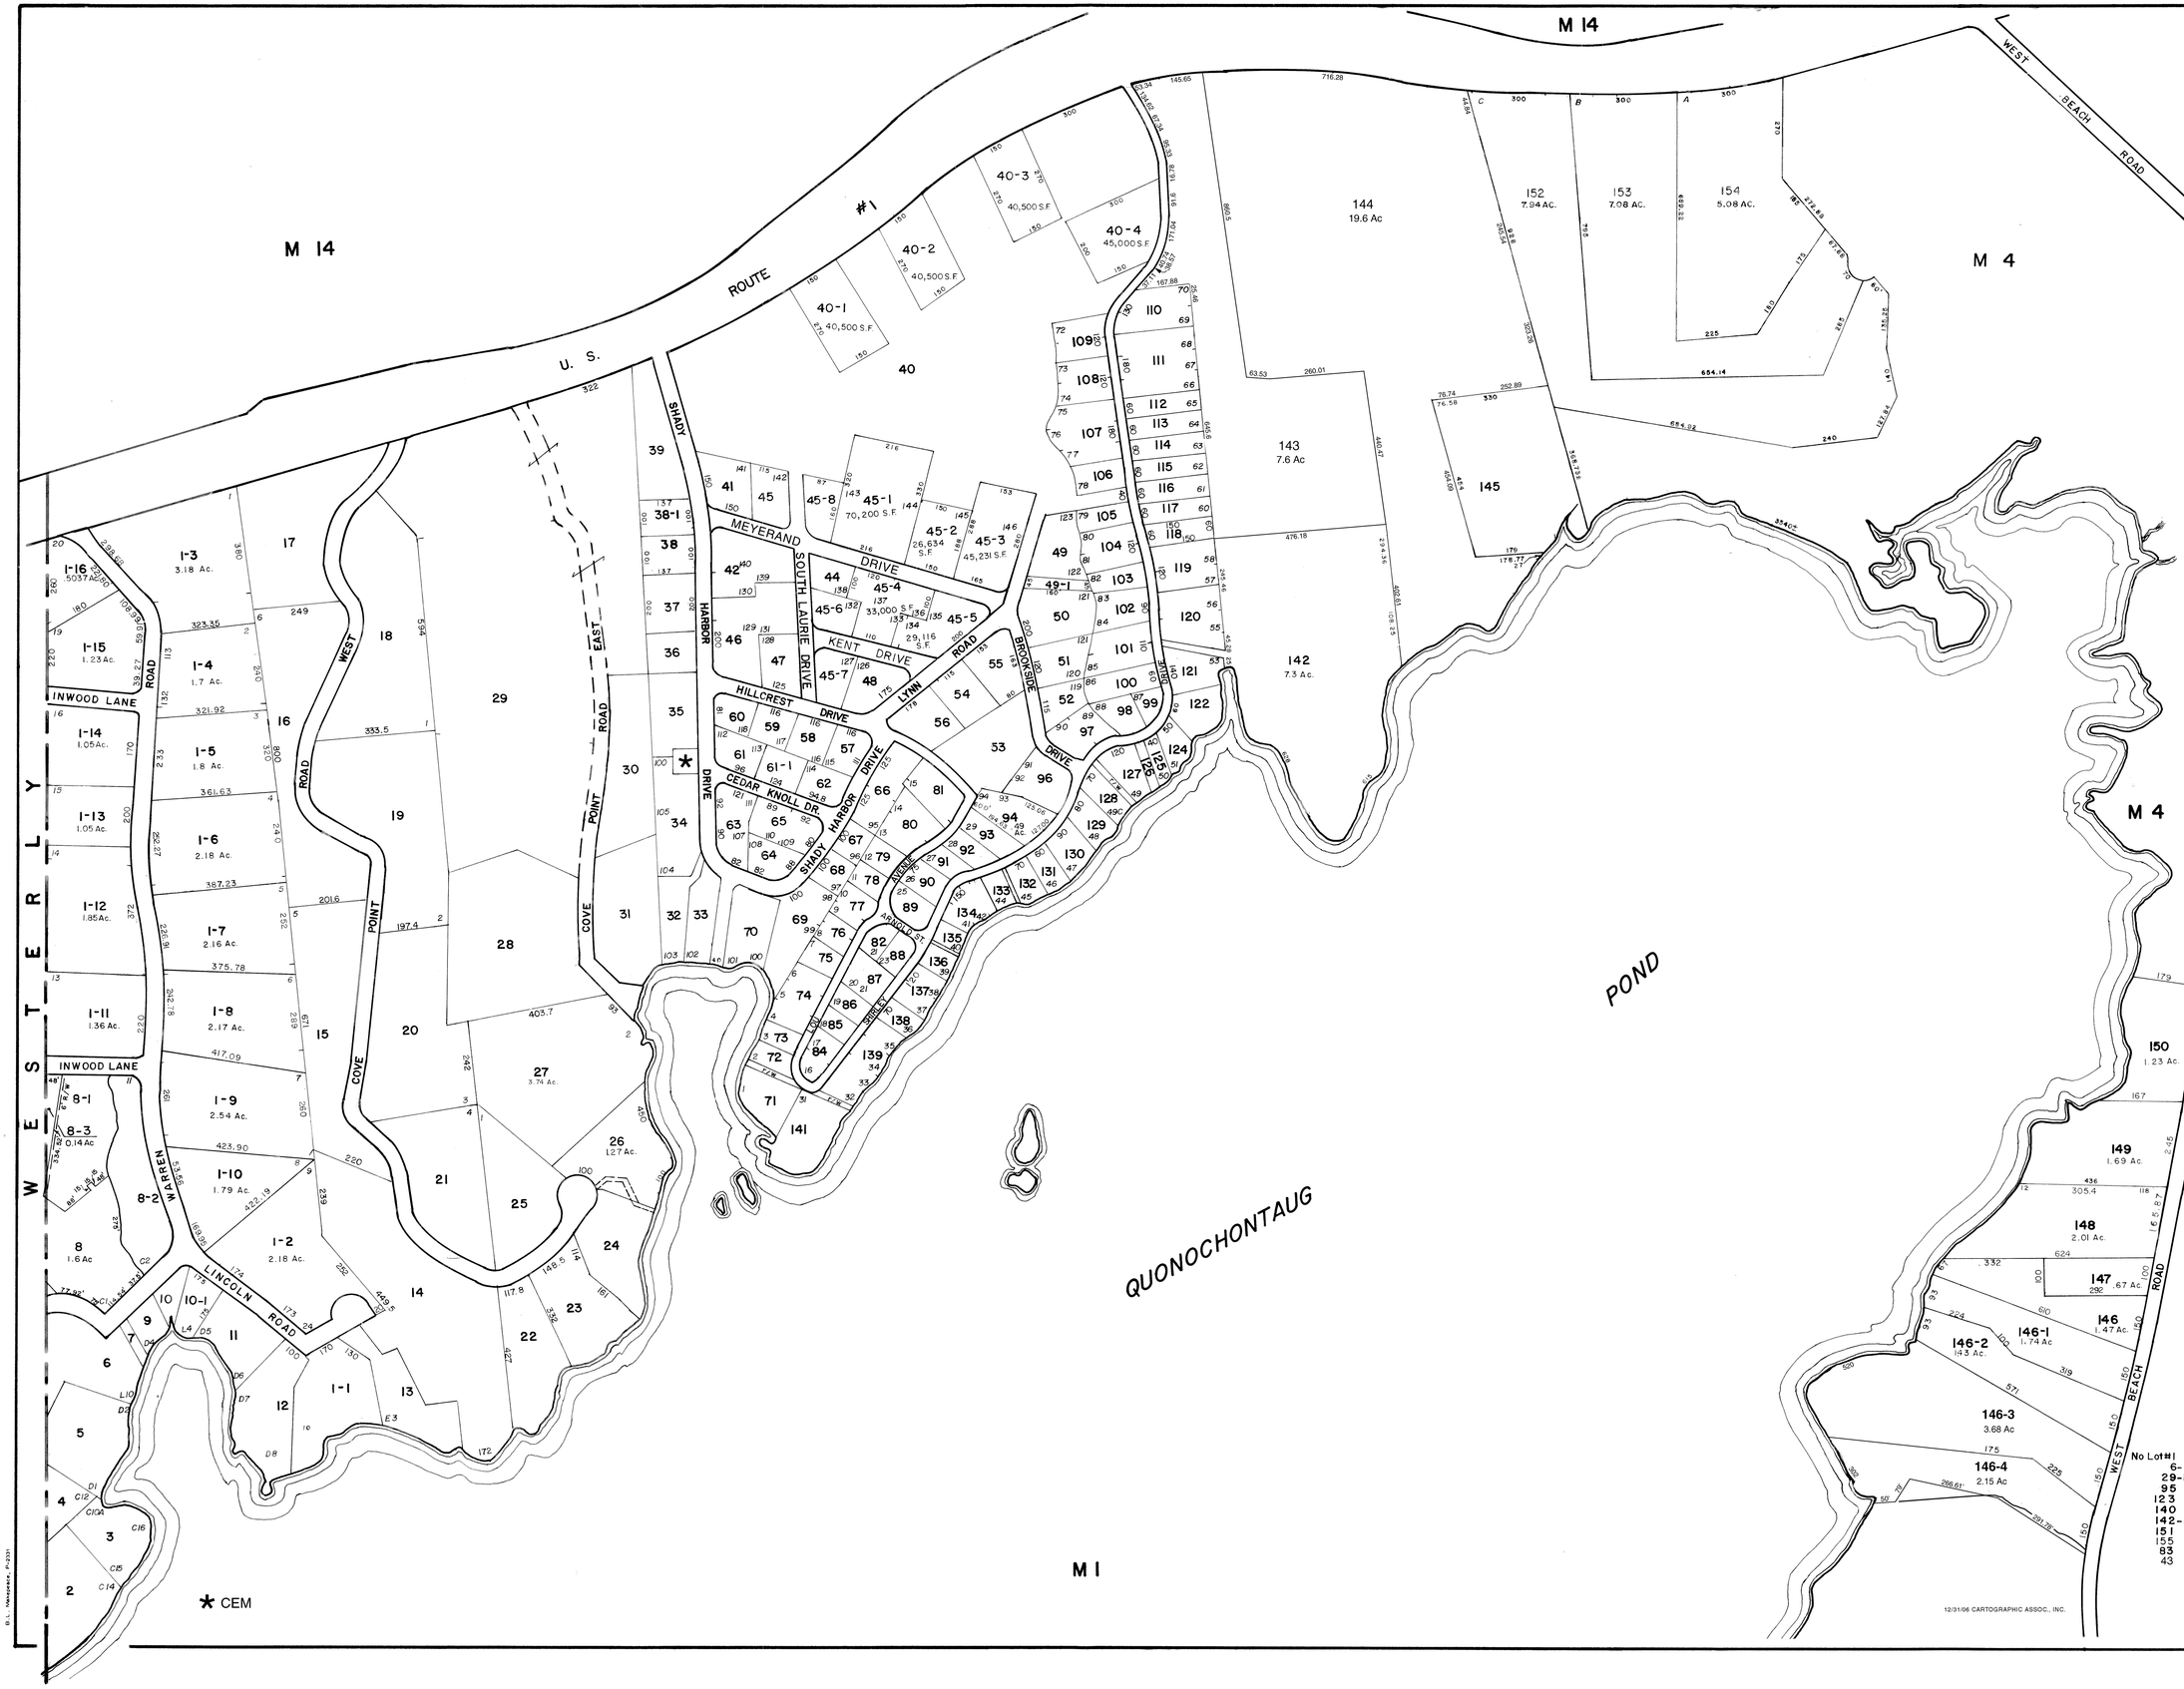

ASSESSOR'S MAP

CHARLESTOWN

FOR ASSESSMENT PURPOSES ONLY

NOT TO BE USED FOR CONVEYANCES

WASHINGTON COUNTY
RHODE ISLAND

1982

PREPARED BY
S L F, Inc.
SKOWHEGAN
MAINE

SCALE
1" = 200'
0 100' 200' 300'
0 25 50 75 100
meters

LEGEND

PARCEL NUMBER 5

ADJACENT MAPS M2

MATCH LINE

REVISION DATES:
12/31/85 CHERENZIA & ASSOC., LTD.
12/31/86 CHERENZIA & ASSOC., LTD.
12/31/87 CHERENZIA & ASSOC., LTD.
12/31/88 CHERENZIA & ASSOC., LTD.
12/31/90 CHERENZIA & ASSOC., LTD.
12/31/92: REVISED BY:
DOWDELL
DOWDELL ENGINEERING ASSOCIATES
12/31/93: DOWDELL ENGINEERING
12/31/94 CHERENZIA & ASSOC., LTD.
12/31/95 CARTOGRAPHIC ASSOC., INC.
12/31/96 " "
12/31/97 " "
12/31/98 " "
12/31/99 " "
12/31/01 " "
12/31/02 " "
12/31/04 " "
12/31/05 " "
12/31/06 CARTOGRAPHIC ASSOC., INC.

3