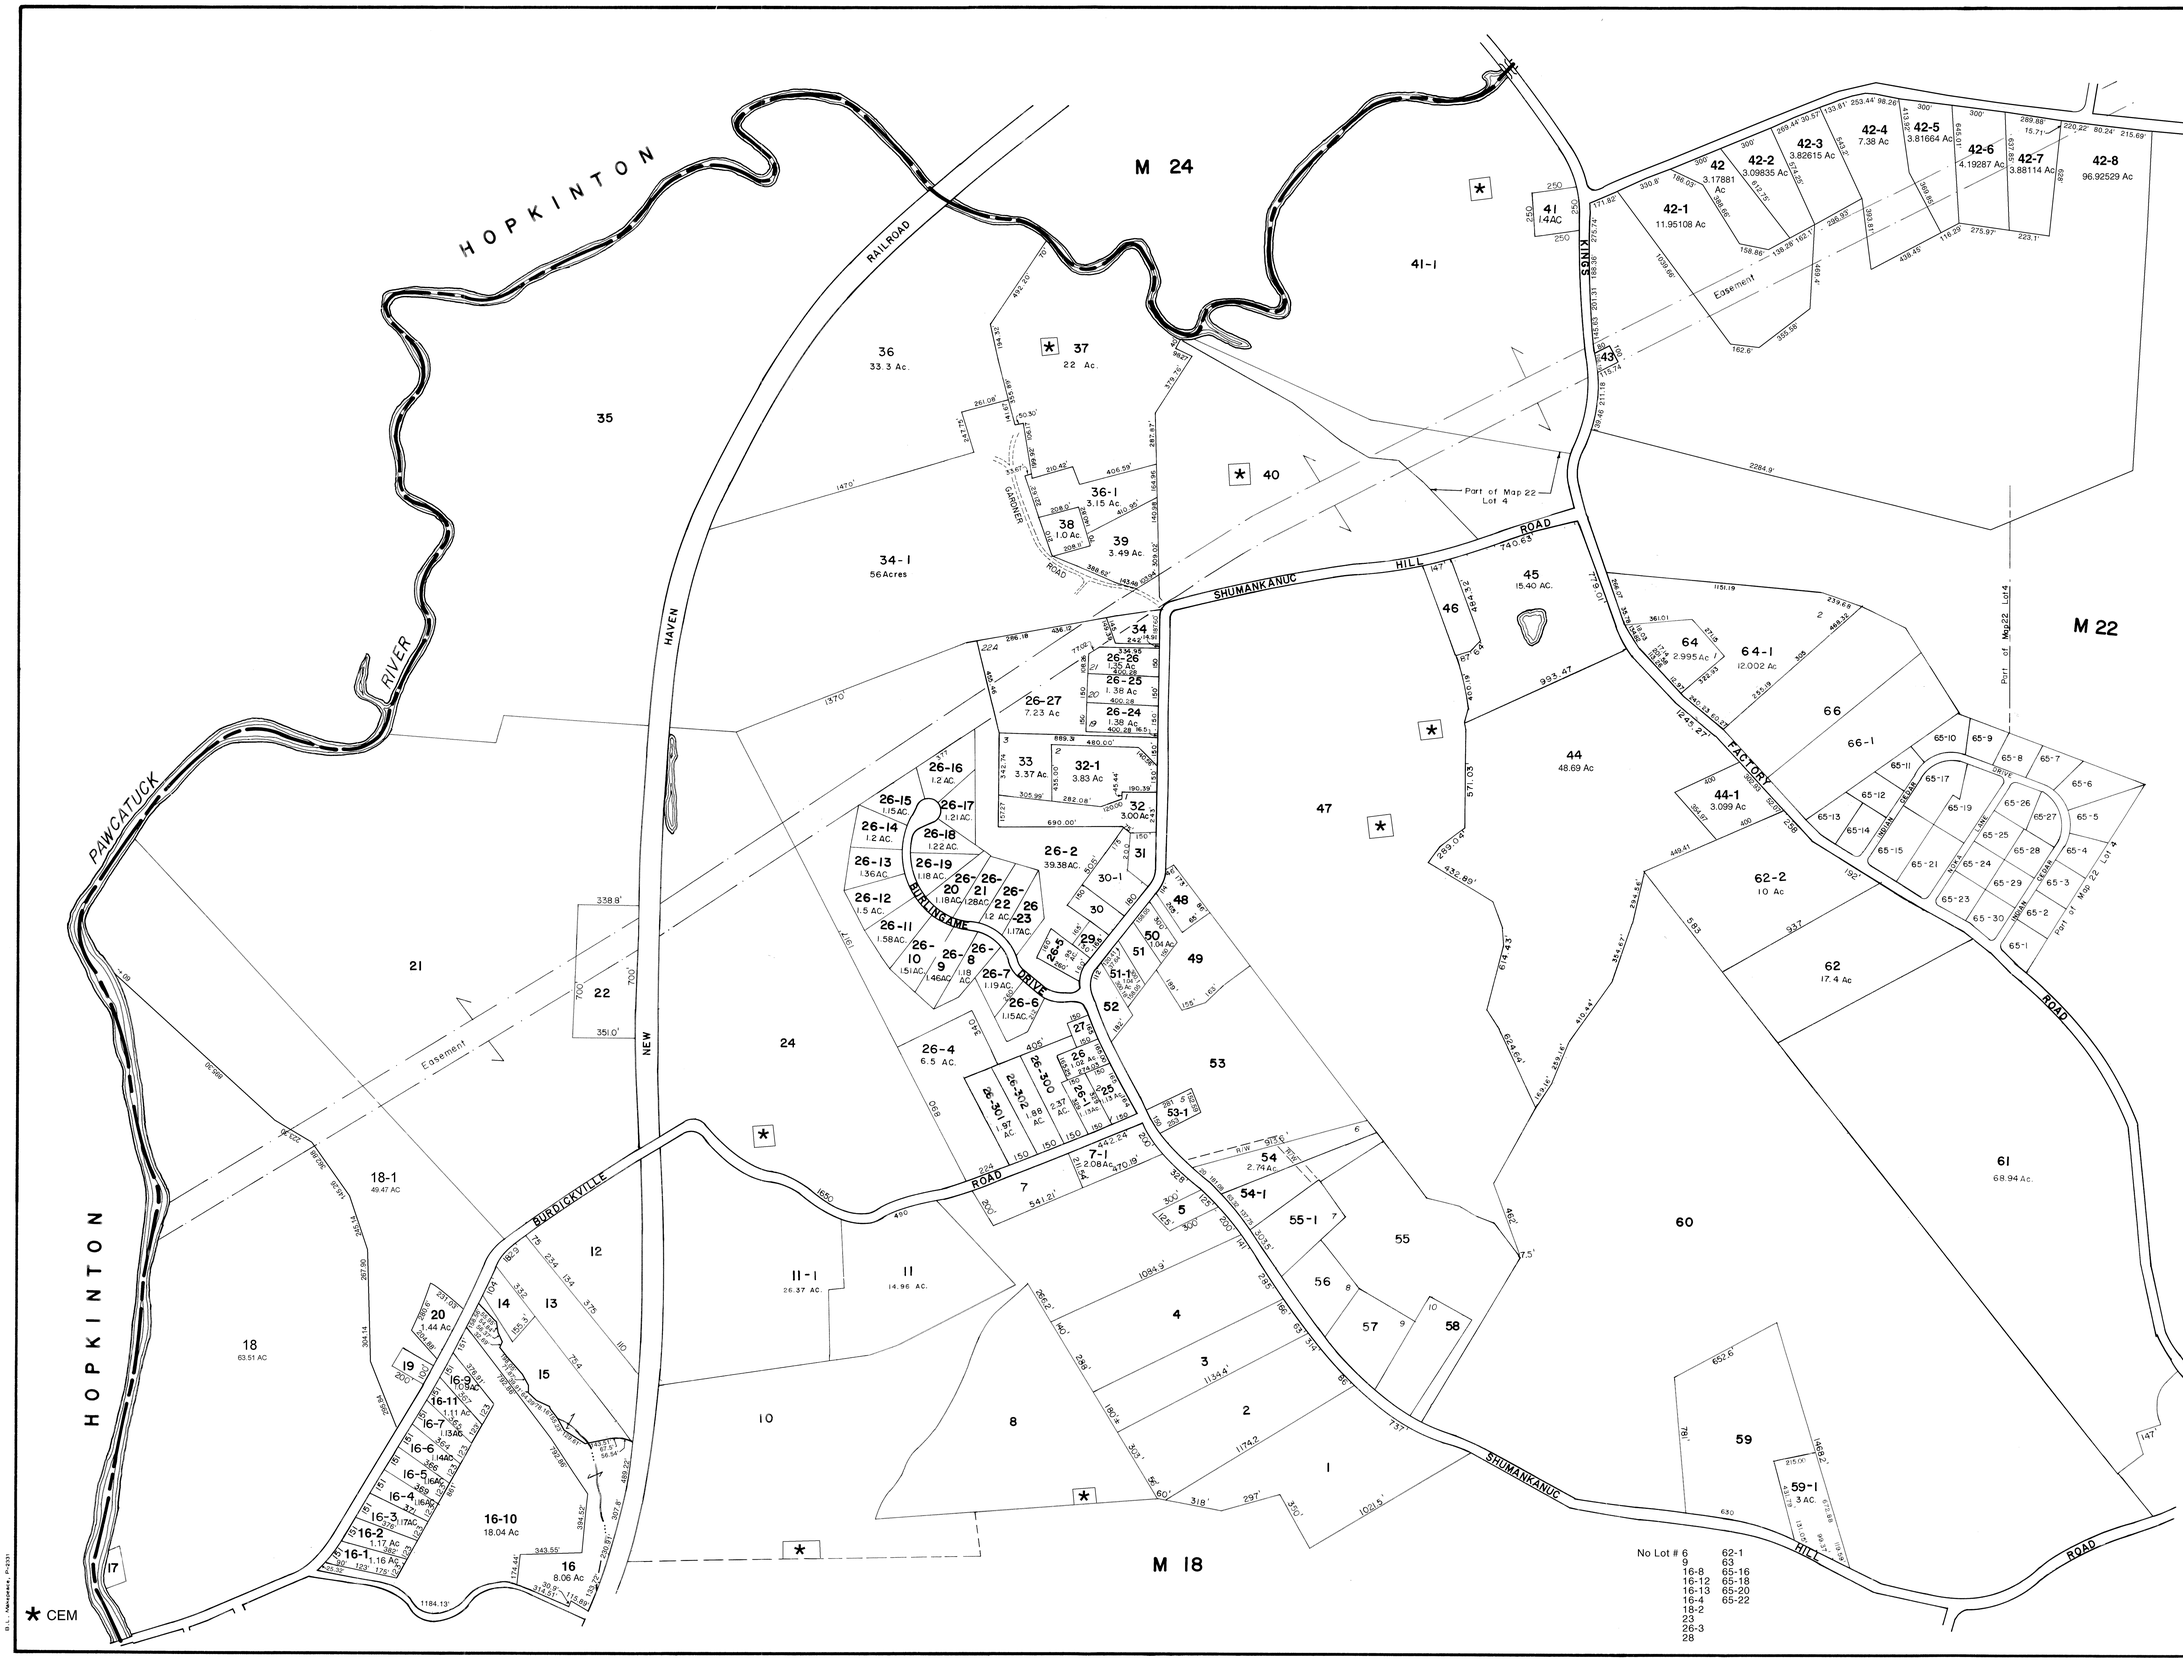

ASSESSOR'S MAP

CHARLESTOWN

FOR ASSESSMENT PURPOSES ONLY

NOT TO BE USED FOR CONVEYANCES

WASHINGTON COUNTY
RHODE ISLAND

1982

PREPARED BY
S L F, Inc.
SKOWHEGAN
MAINE

SCALE
1" = 400'
0 200' 400' 600'
0 50 100 150 200
meters

LEGEND

PARCEL NUMBER 5

ADJACENT MAPS M2

MATCH LINE

REVISION DATES:
12/31/85 CHERENZIA & ASSOC., LTD.
12/31/86 CHERENZIA & ASSOC., LTD.
12/31/87 CHERENZIA & ASSOC., LTD.
12/31/88 CHERENZIA & ASSOC., LTD.
12/31/89 CHERENZIA & ASSOC., LTD.
12/31/90 CHERENZIA & ASSOC., LTD.
12/31/92, REVISED BY:
DOWDELL
DOWDELL ENGINEERING ASSOCIATES
12/31/93, DOWDELL ENGINEERING
12/31/94 CHERENZIA & ASSOC., LTD.
12/31/95 CARTOGRAPHIC ASSOC., INC.
12/31/96 "
12/31/97 "
12/31/98 "
12/31/99 "
12/31/01 "
12/31/03 "
12/31/04 "
12/31/05 "
12/31/06 "
12/31/07, TOWN OF CHARLESTOWN GIS OFFICE

21