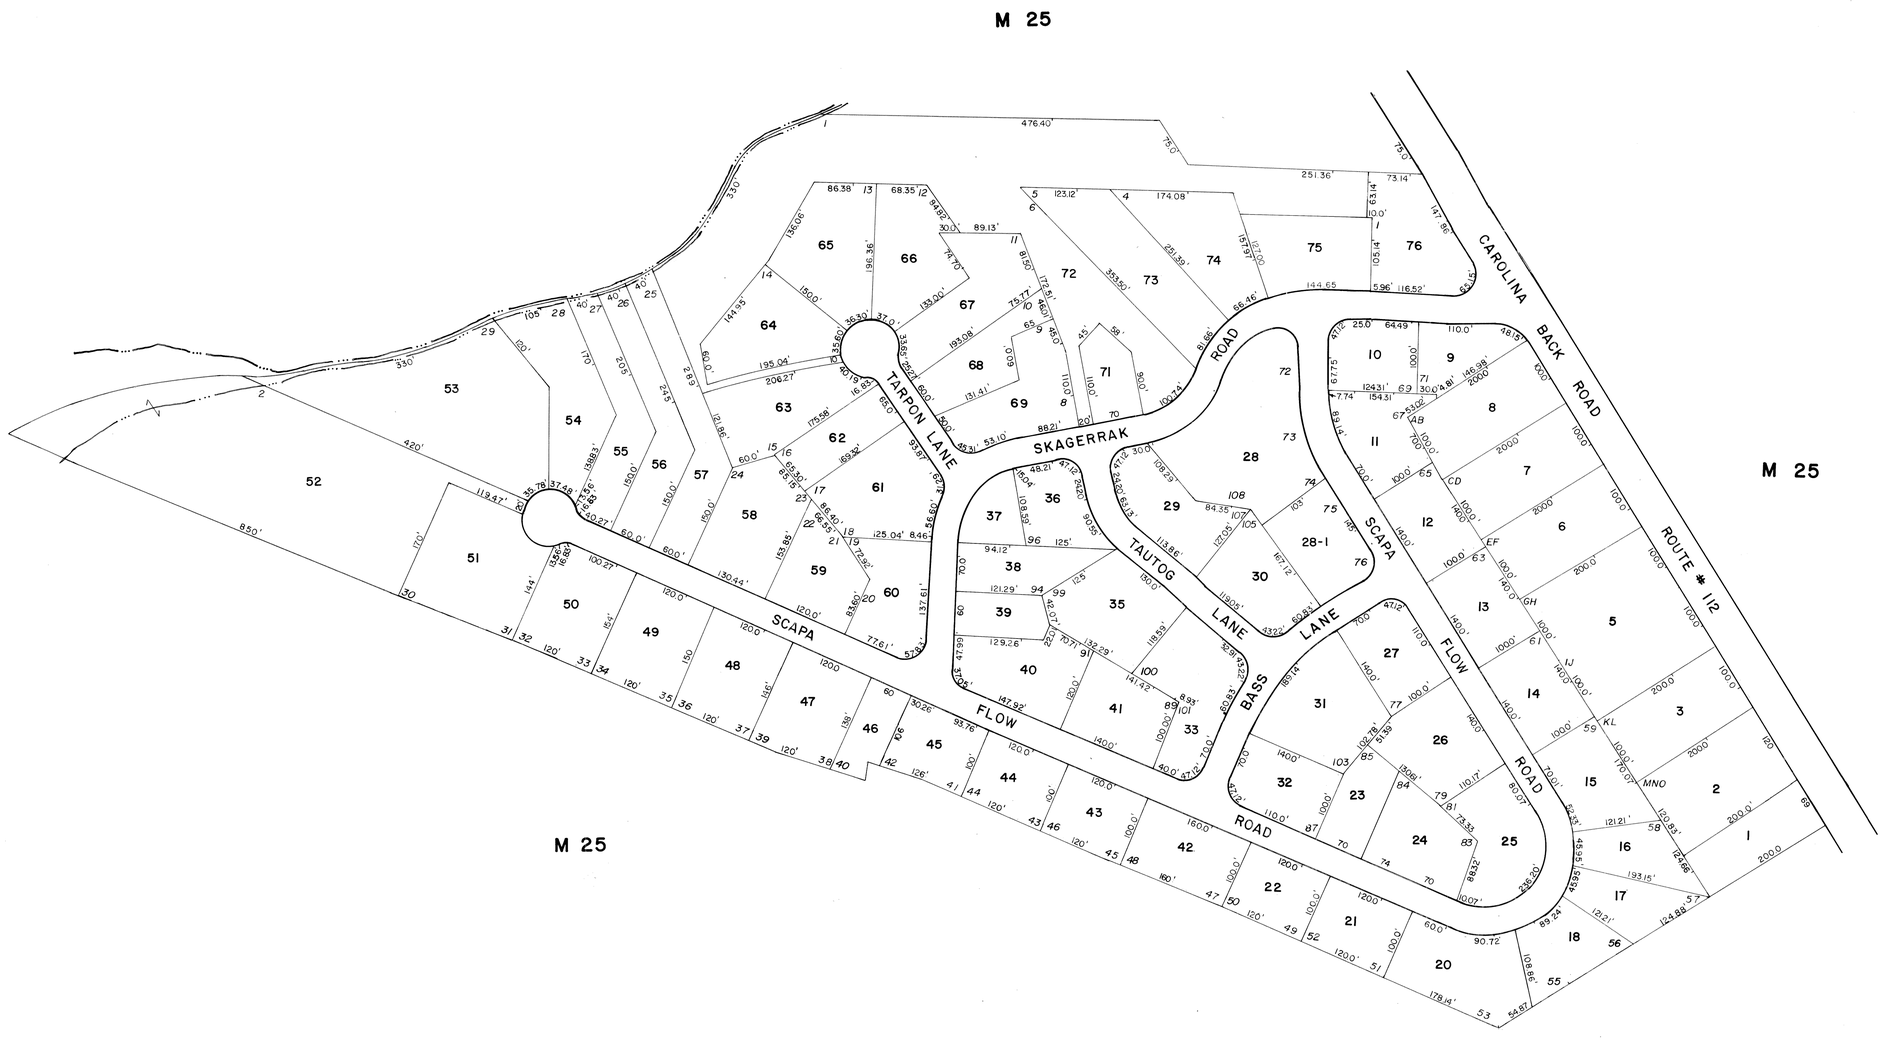

ASSESSOR'S MAP

CHARLESTOWN

FOR ASSESSMENT PURPOSES ONLY

NOT TO BE USED FOR CONVEYANCES

WASHINGTON COUNTY
RHODE ISLAND

1982

PREPARED BY
SLF, Inc.
SKOWHEGAN
MAINE

SCALE
1" = 100'
0 50 100 150
0 12.5 25 37.5 50
meters

LEGEND

PARCEL NUMBER 5

ADJACENT MAPS M2

MATCH LINE

REVISION DATES:
12/31/85 CHERENZIA & ASSOC., LTD.
12/31/86 CHERENZIA & ASSOC., LTD.
12/31/87 CHERENZIA & ASSOC., LTD.
12/31/88 CHERENZIA & ASSOC., LTD.
12/31/92; REVISED BY:
DOWDELL
DOWDELL ENGINEERING ASSOCIATES
12/31/93; DOWDELL ENGINEERING
12/31/94 CHERENZIA & ASSOC., LTD.
12/31/95 CARTOGRAPHIC ASSOC., INC.
12/31/96 "
12/31/97 "
12/31/98 "
12/31/99 "
12/31/01 "
12/31/02 "
12/31/04 "
12/31/05 "
12/31/06 "

No Lot # 4 34
19
70

26

D.L. Mansfield, P-2331