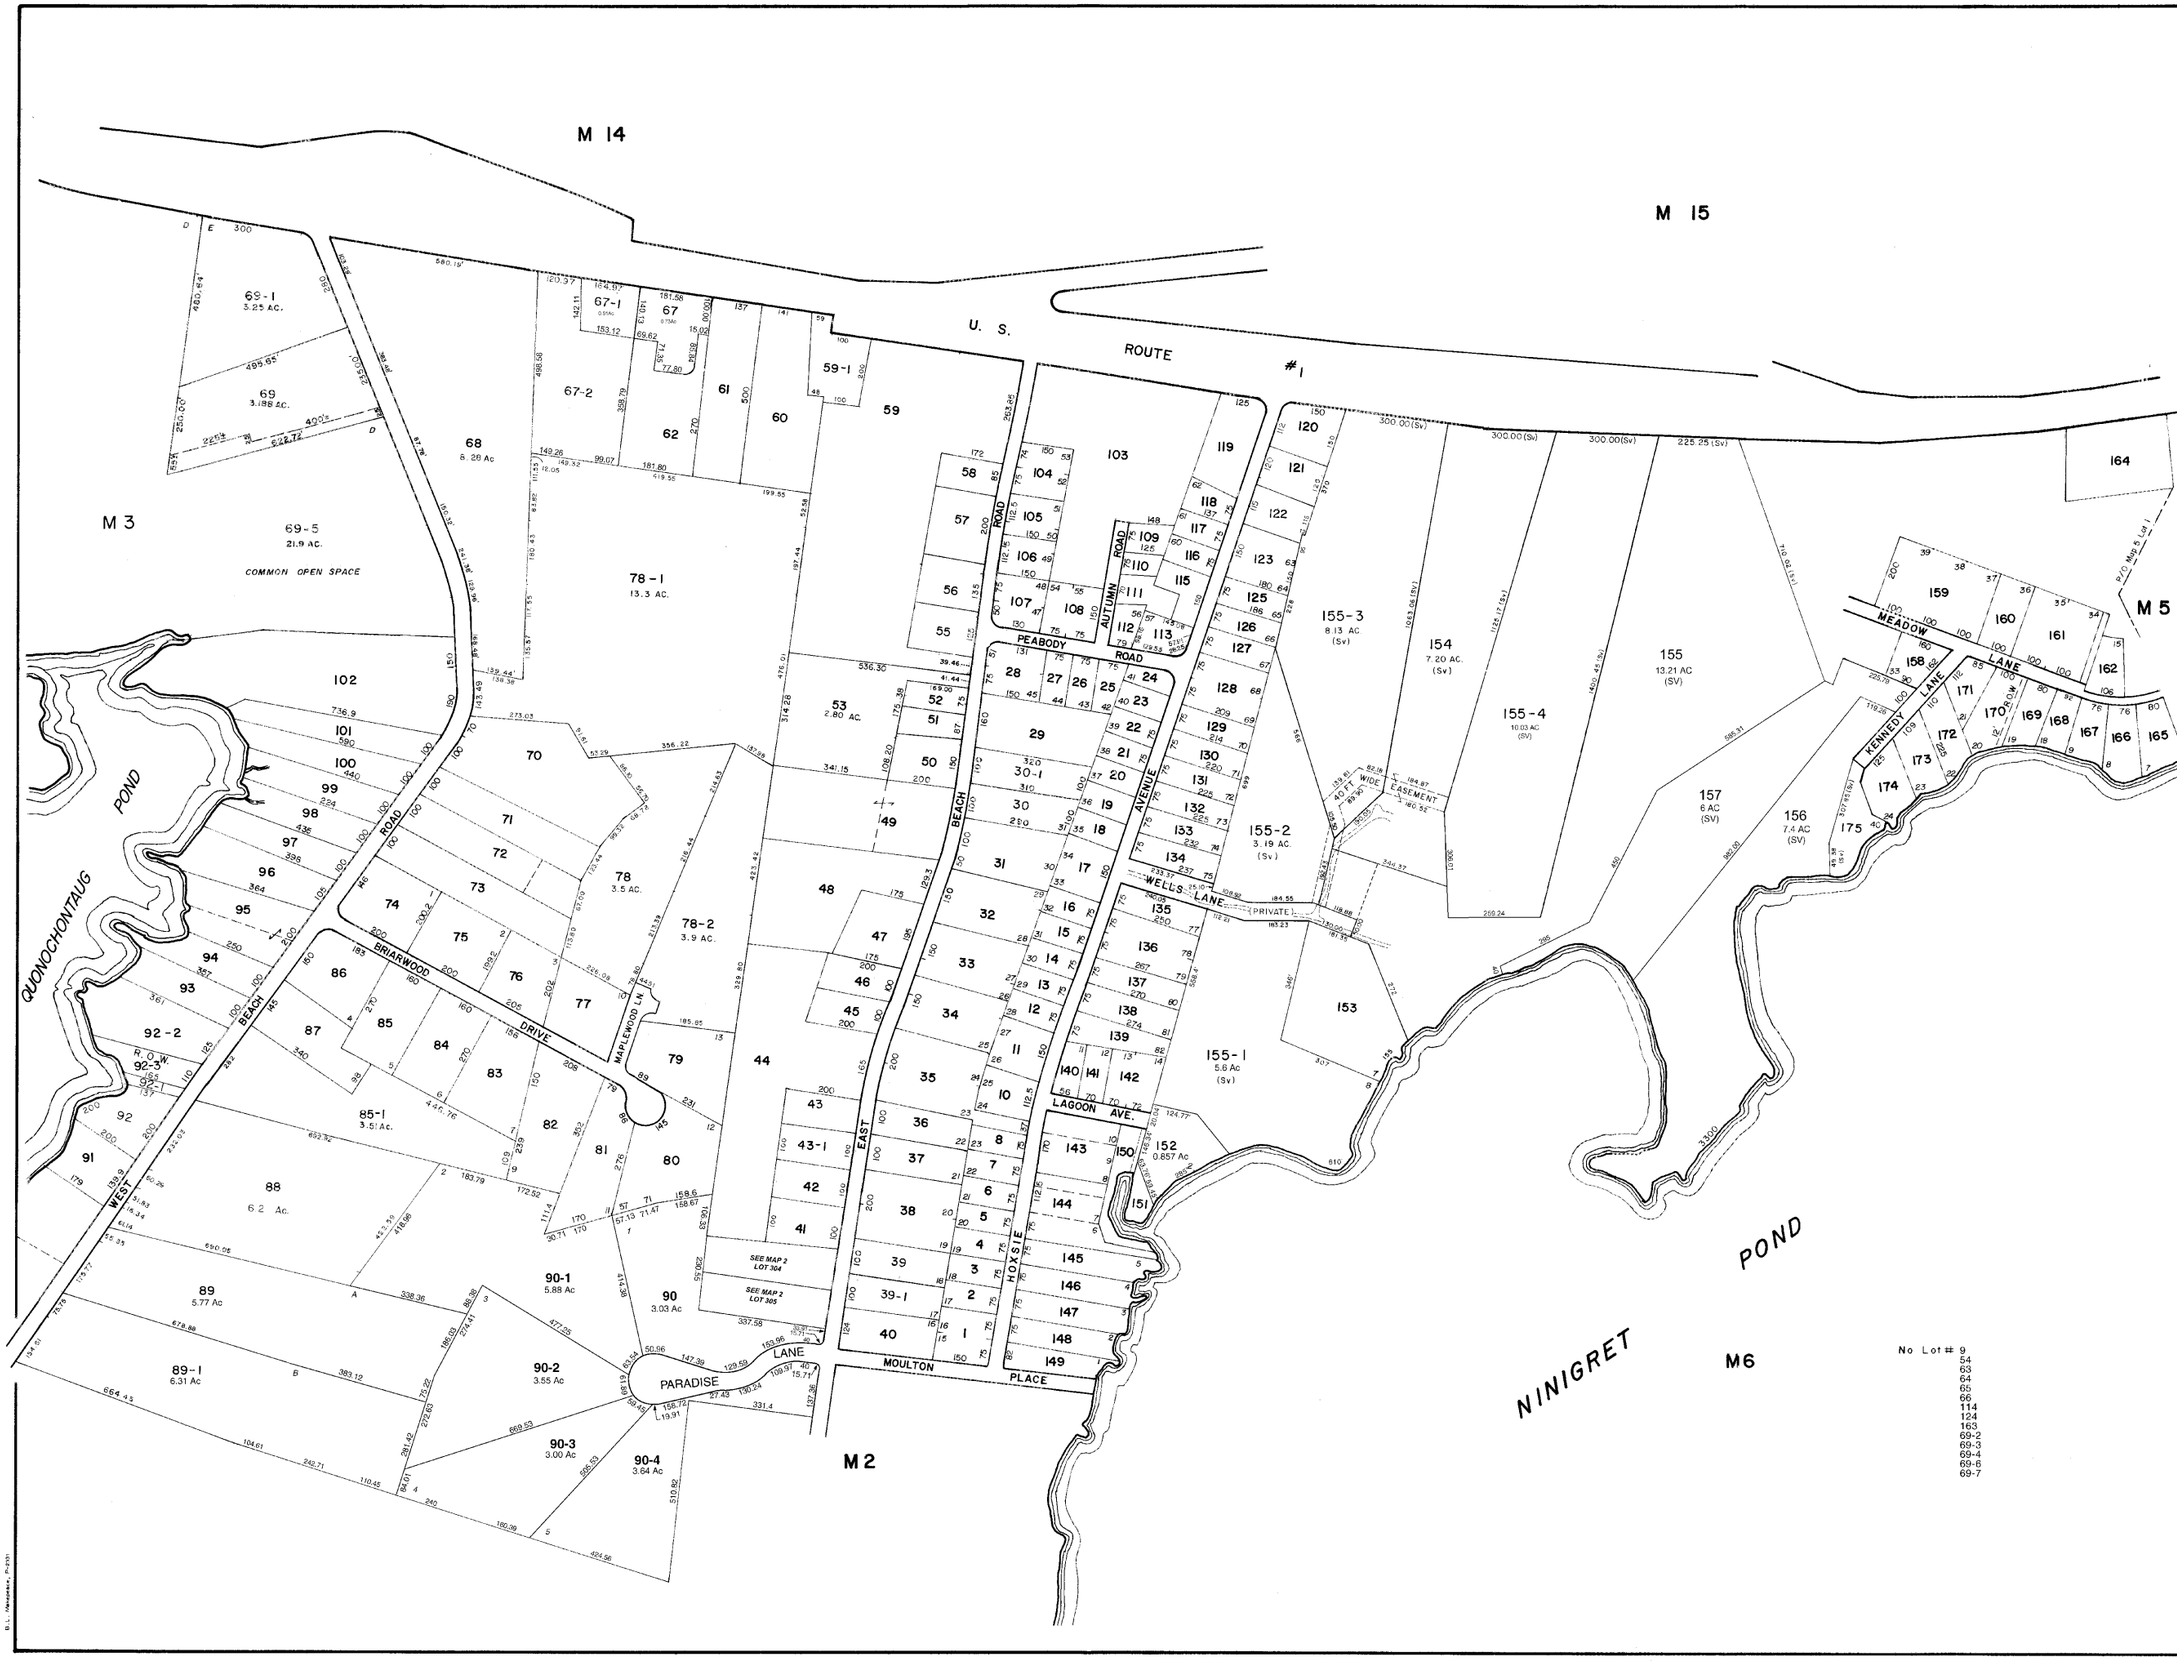

ASSESSOR'S MAP

CHARLESTOWN

FOR ASSESSMENT PURPOSES ONLY

NOT TO BE USED FOR CONVEYANCES

WASHINGTON COUNTY
RHODE ISLAND

1982

PREPARED BY
S L F, Inc.
SKOWHEGAN
MAINE

SCALE
1" = 200'
0 100' 200' 300'
0 25 50 75 100
meters

LEGEND

PARCEL NUMBER 5

ADJACENT MAPS M2

MATCH LINE

REVISION DATES:
12/31/85 CHERENZIA & ASSOC., LTD.
12/31/86 CHERENZIA & ASSOC., LTD.
12/31/87 CHERENZIA & ASSOC., LTD.
12/31/88 CHERENZIA & ASSOCIATES
12/31/90 CHERENZIA & ASSOC., LTD.
12/31/92, REVISED BY:

DONDELLI
DONDELLI ENGINEERING ASSOCIATES
12/31/93, DONDELLI ENGINEERING
12/31/94 CHERENZIA & ASSOC., LTD
12/31/95 CARTOGRAPHIC ASSOC., INC
12/31/96 "
12/31/97 "
12/31/98 "
12/31/99 "
12/31/01 "
12/31/02 "
12/31/04 "
12/31/05 "
12/31/06 "
12/31/07, TOWN OF CHARLESTOWN GIS OFFICE
07/27/11, "