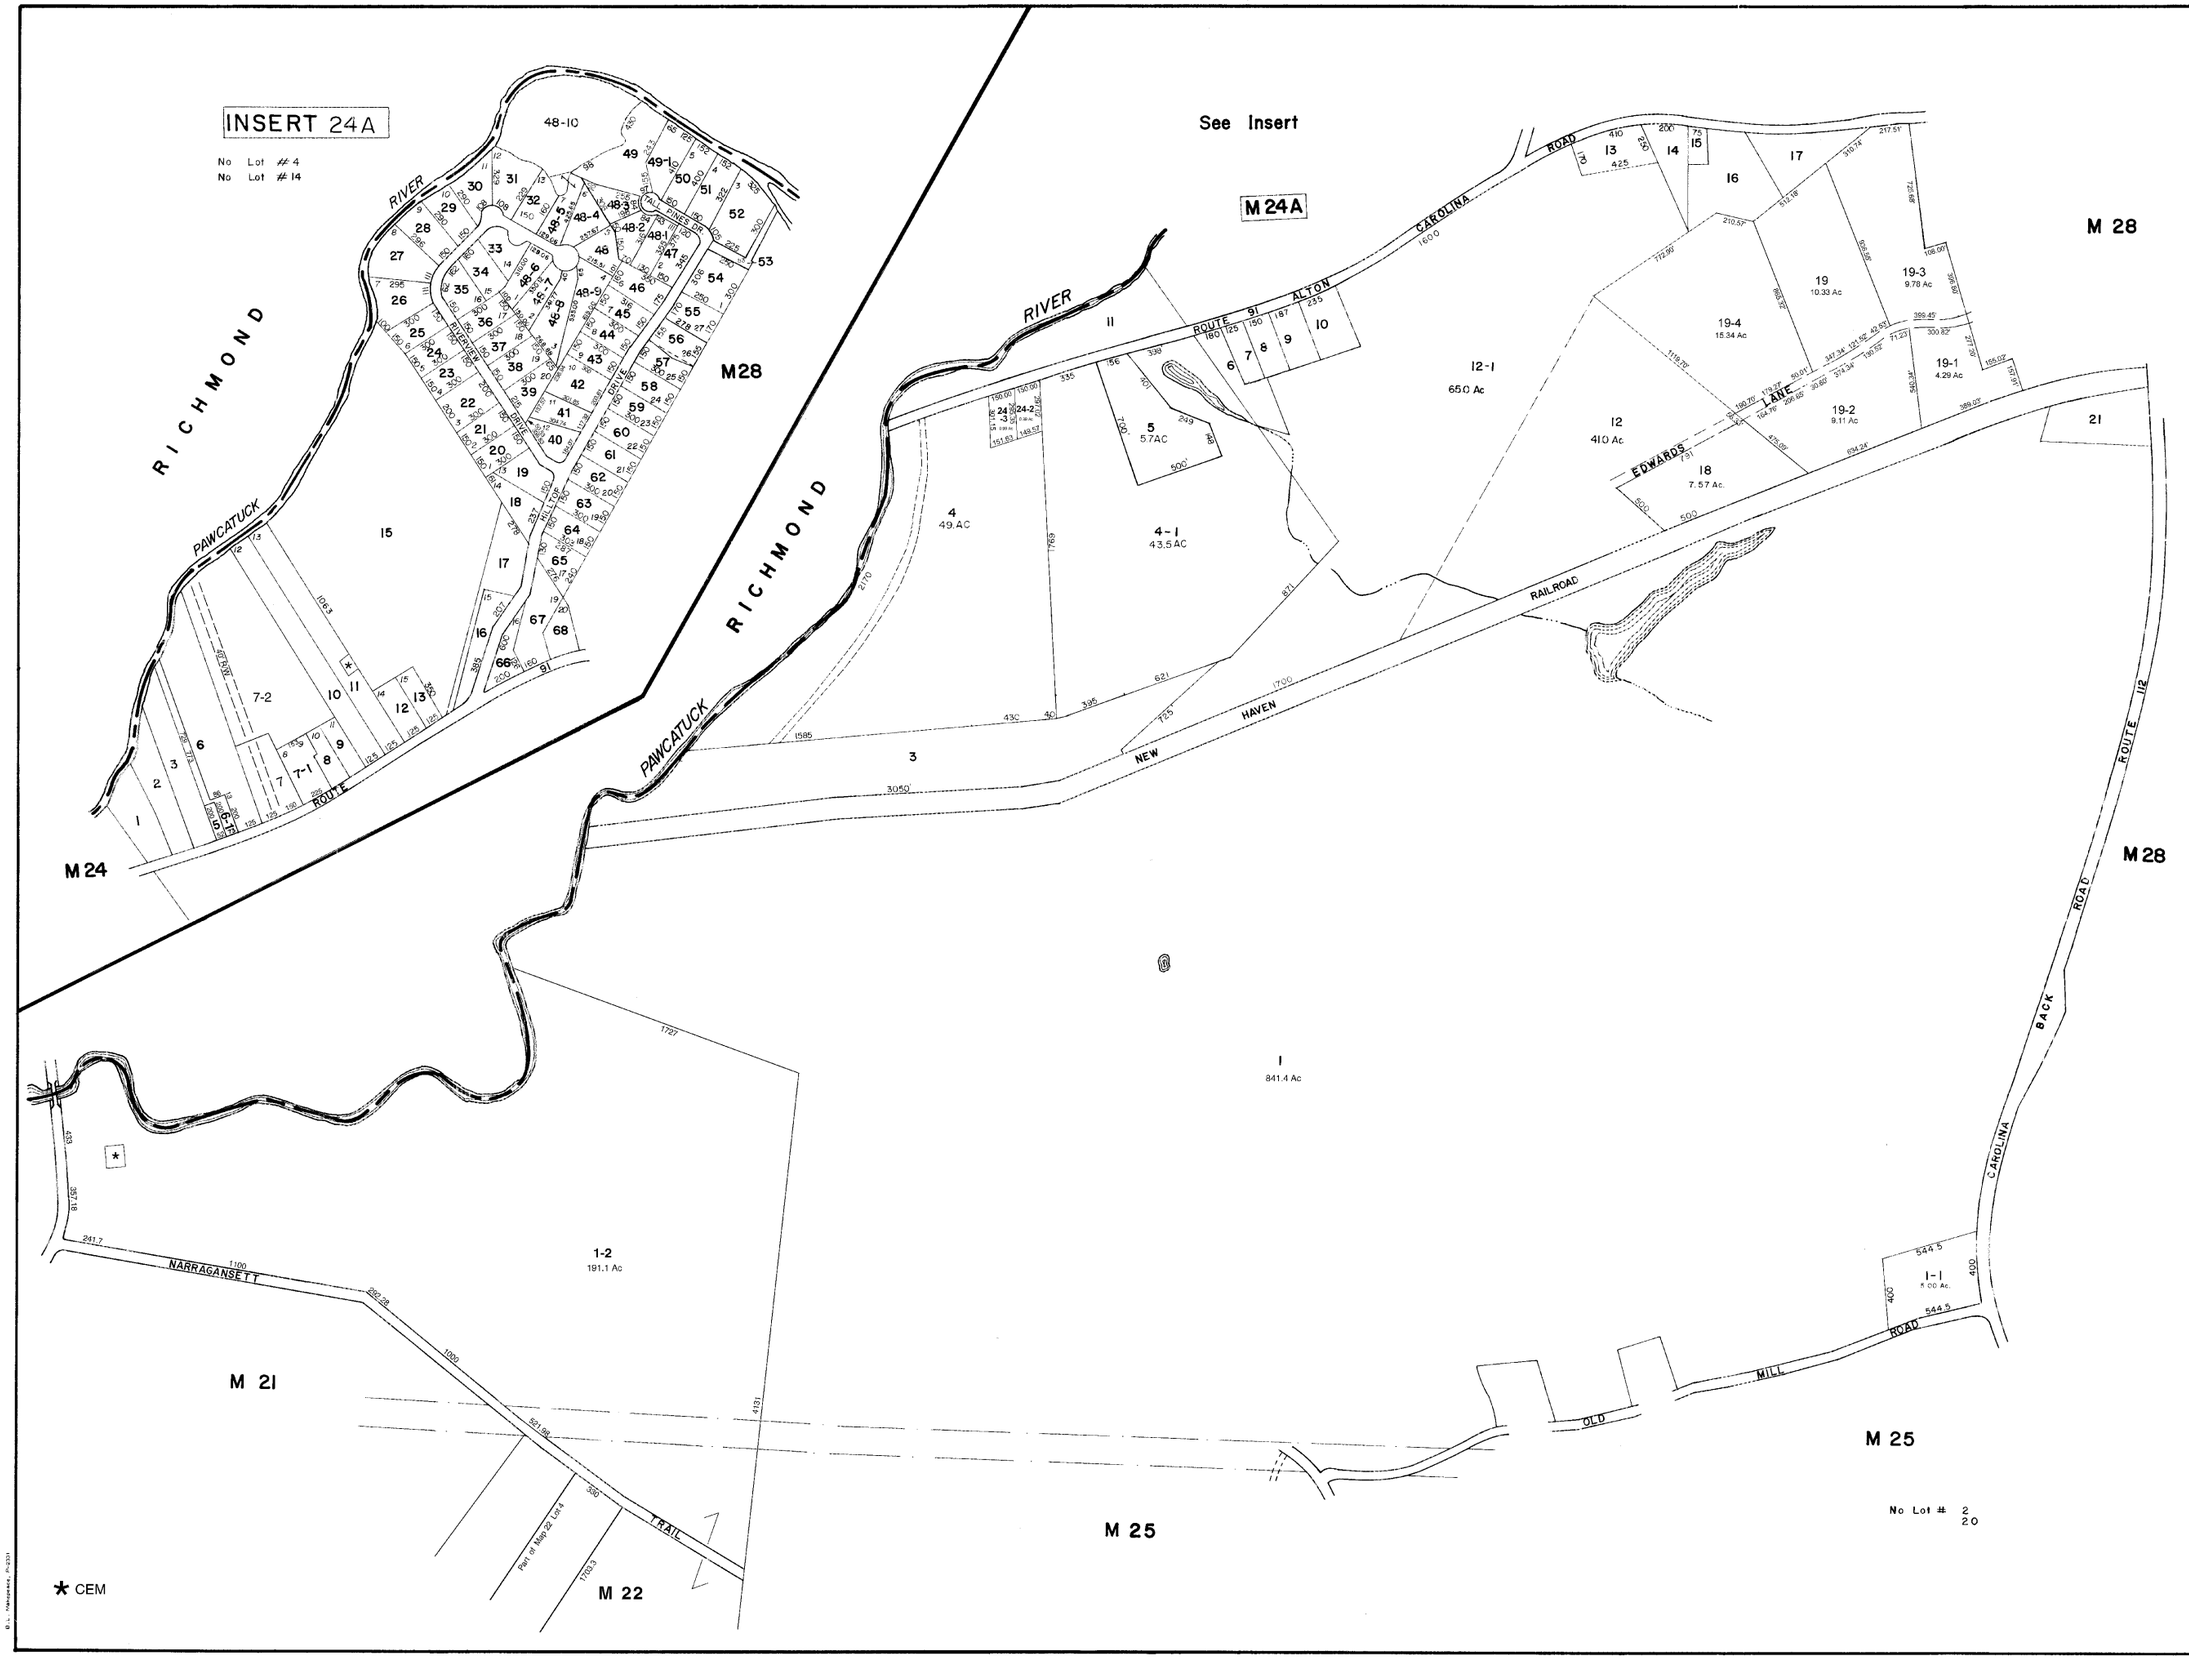

ASSESSOR'S MAP

CHARLESTOWN

FOR ASSESSMENT PURPOSES ONLY

NOT TO BE USED FOR CONVEYANCES

WASHINGTON COUNTY
RHODE ISLAND

1982

PREPARED BY
S L F, Inc.
SKOWHEGAN
MAINE

SCALE
1" = 400'
0 200' 400' 600'
0 50 100 150 200
meters

LEGEND

PARCEL NUMBER 5

ADJACENT MAPS M2

MATCH LINE

REVISION DATES:
12/31/85 CHERENZIA & ASSOC., LTD.
12/31/86 CHERENZIA & ASSOC., LTD.
12/31/86 CHERENZIA & ASSOC., LTD.
12/31/87 CHERENZIA & ASSOC., LTD.
12/31/88 CHERENZIA & ASSOC., LTD.
12/31/90 CHERENZIA & ASSOC., LTD.
12/31/92 REVISED BY
DOWDELL ENGINEERING ASSOCIATES
12/31/93; DOWDELL ENGINEERING
12/31/95 CARTOGRAPHIC ASSOC., INC
12/31/96
12/31/97
12/31/99
12/31/01
12/31/02
12/31/04
12/31/05
12/31/06
12/14/2009, TOWN OF CHARLESTOWN GIS OFFICE
07/22/11.

24A & 24