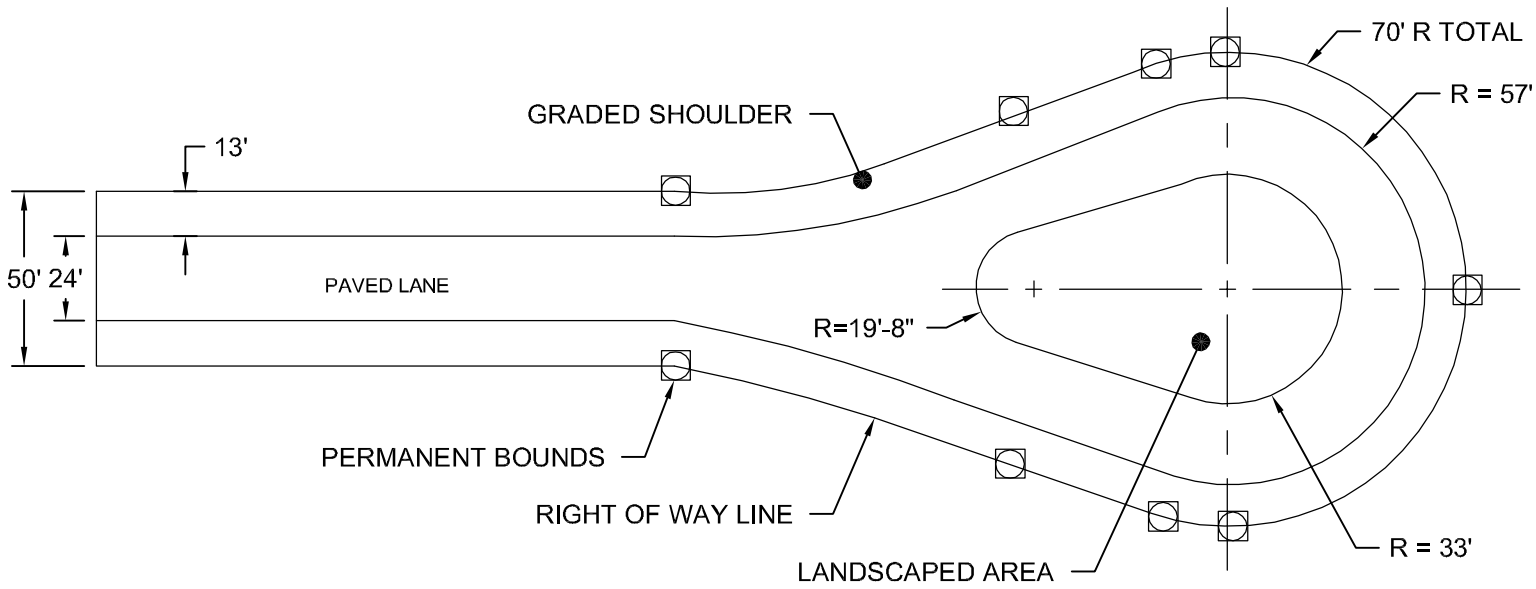

FIGURE 11.2
TOWN OF CHARLESTOWN
PERMANENT CUL-DE-SAC DETAIL

NOT TO SCALE