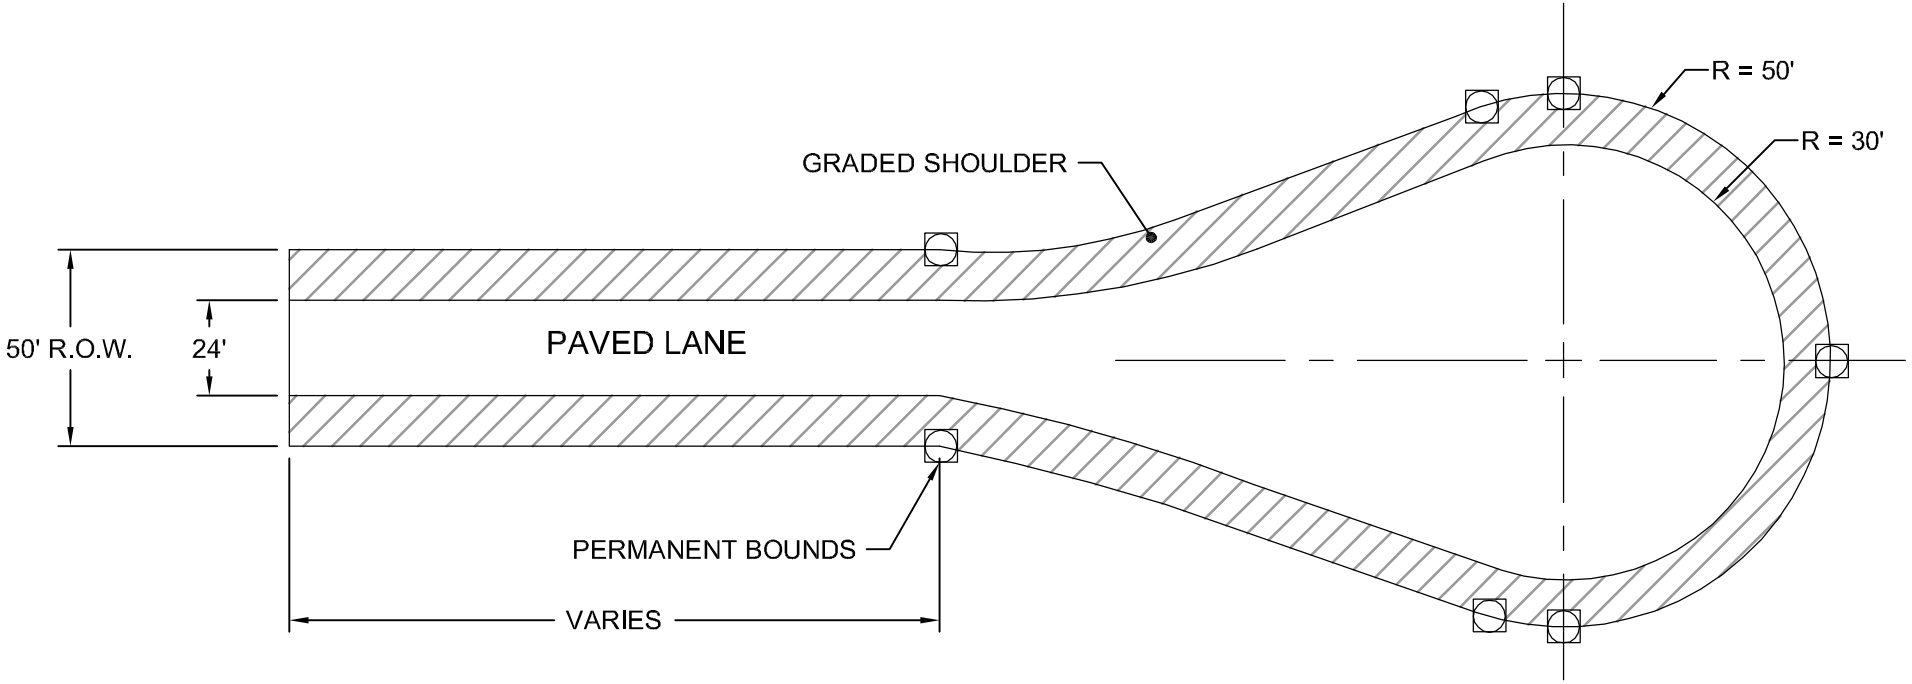

FIGURE 11.3b
TOWN OF CHARLESTOWN
TEMPORARY CUL-DE-SAC DETAIL
NOT TO SCALE