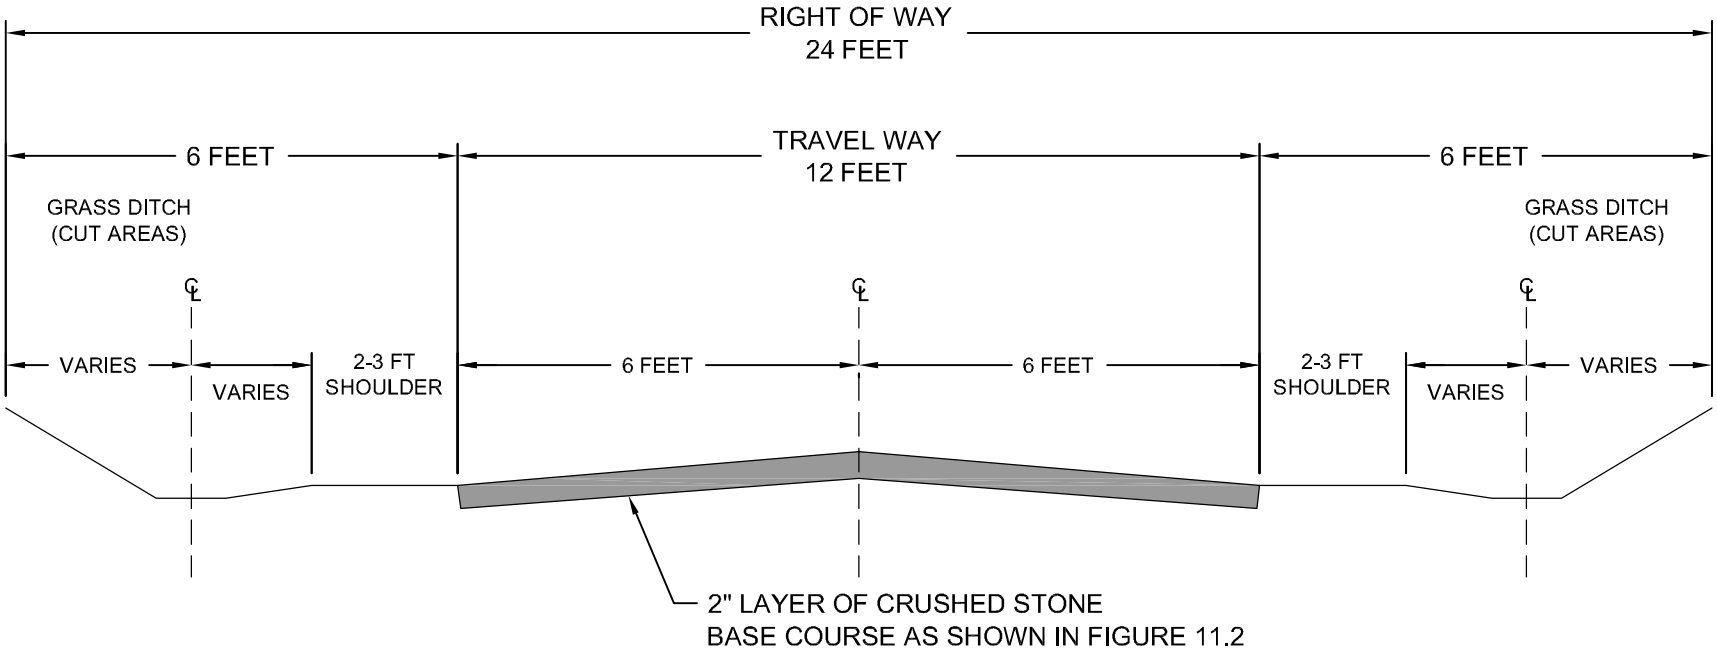

FIGURE 12.2
TOWN OF CHARLESTOWN
TYPICAL STREET CROSS SECTION COMMON PRIVATE WAY

NOT TO SCALE